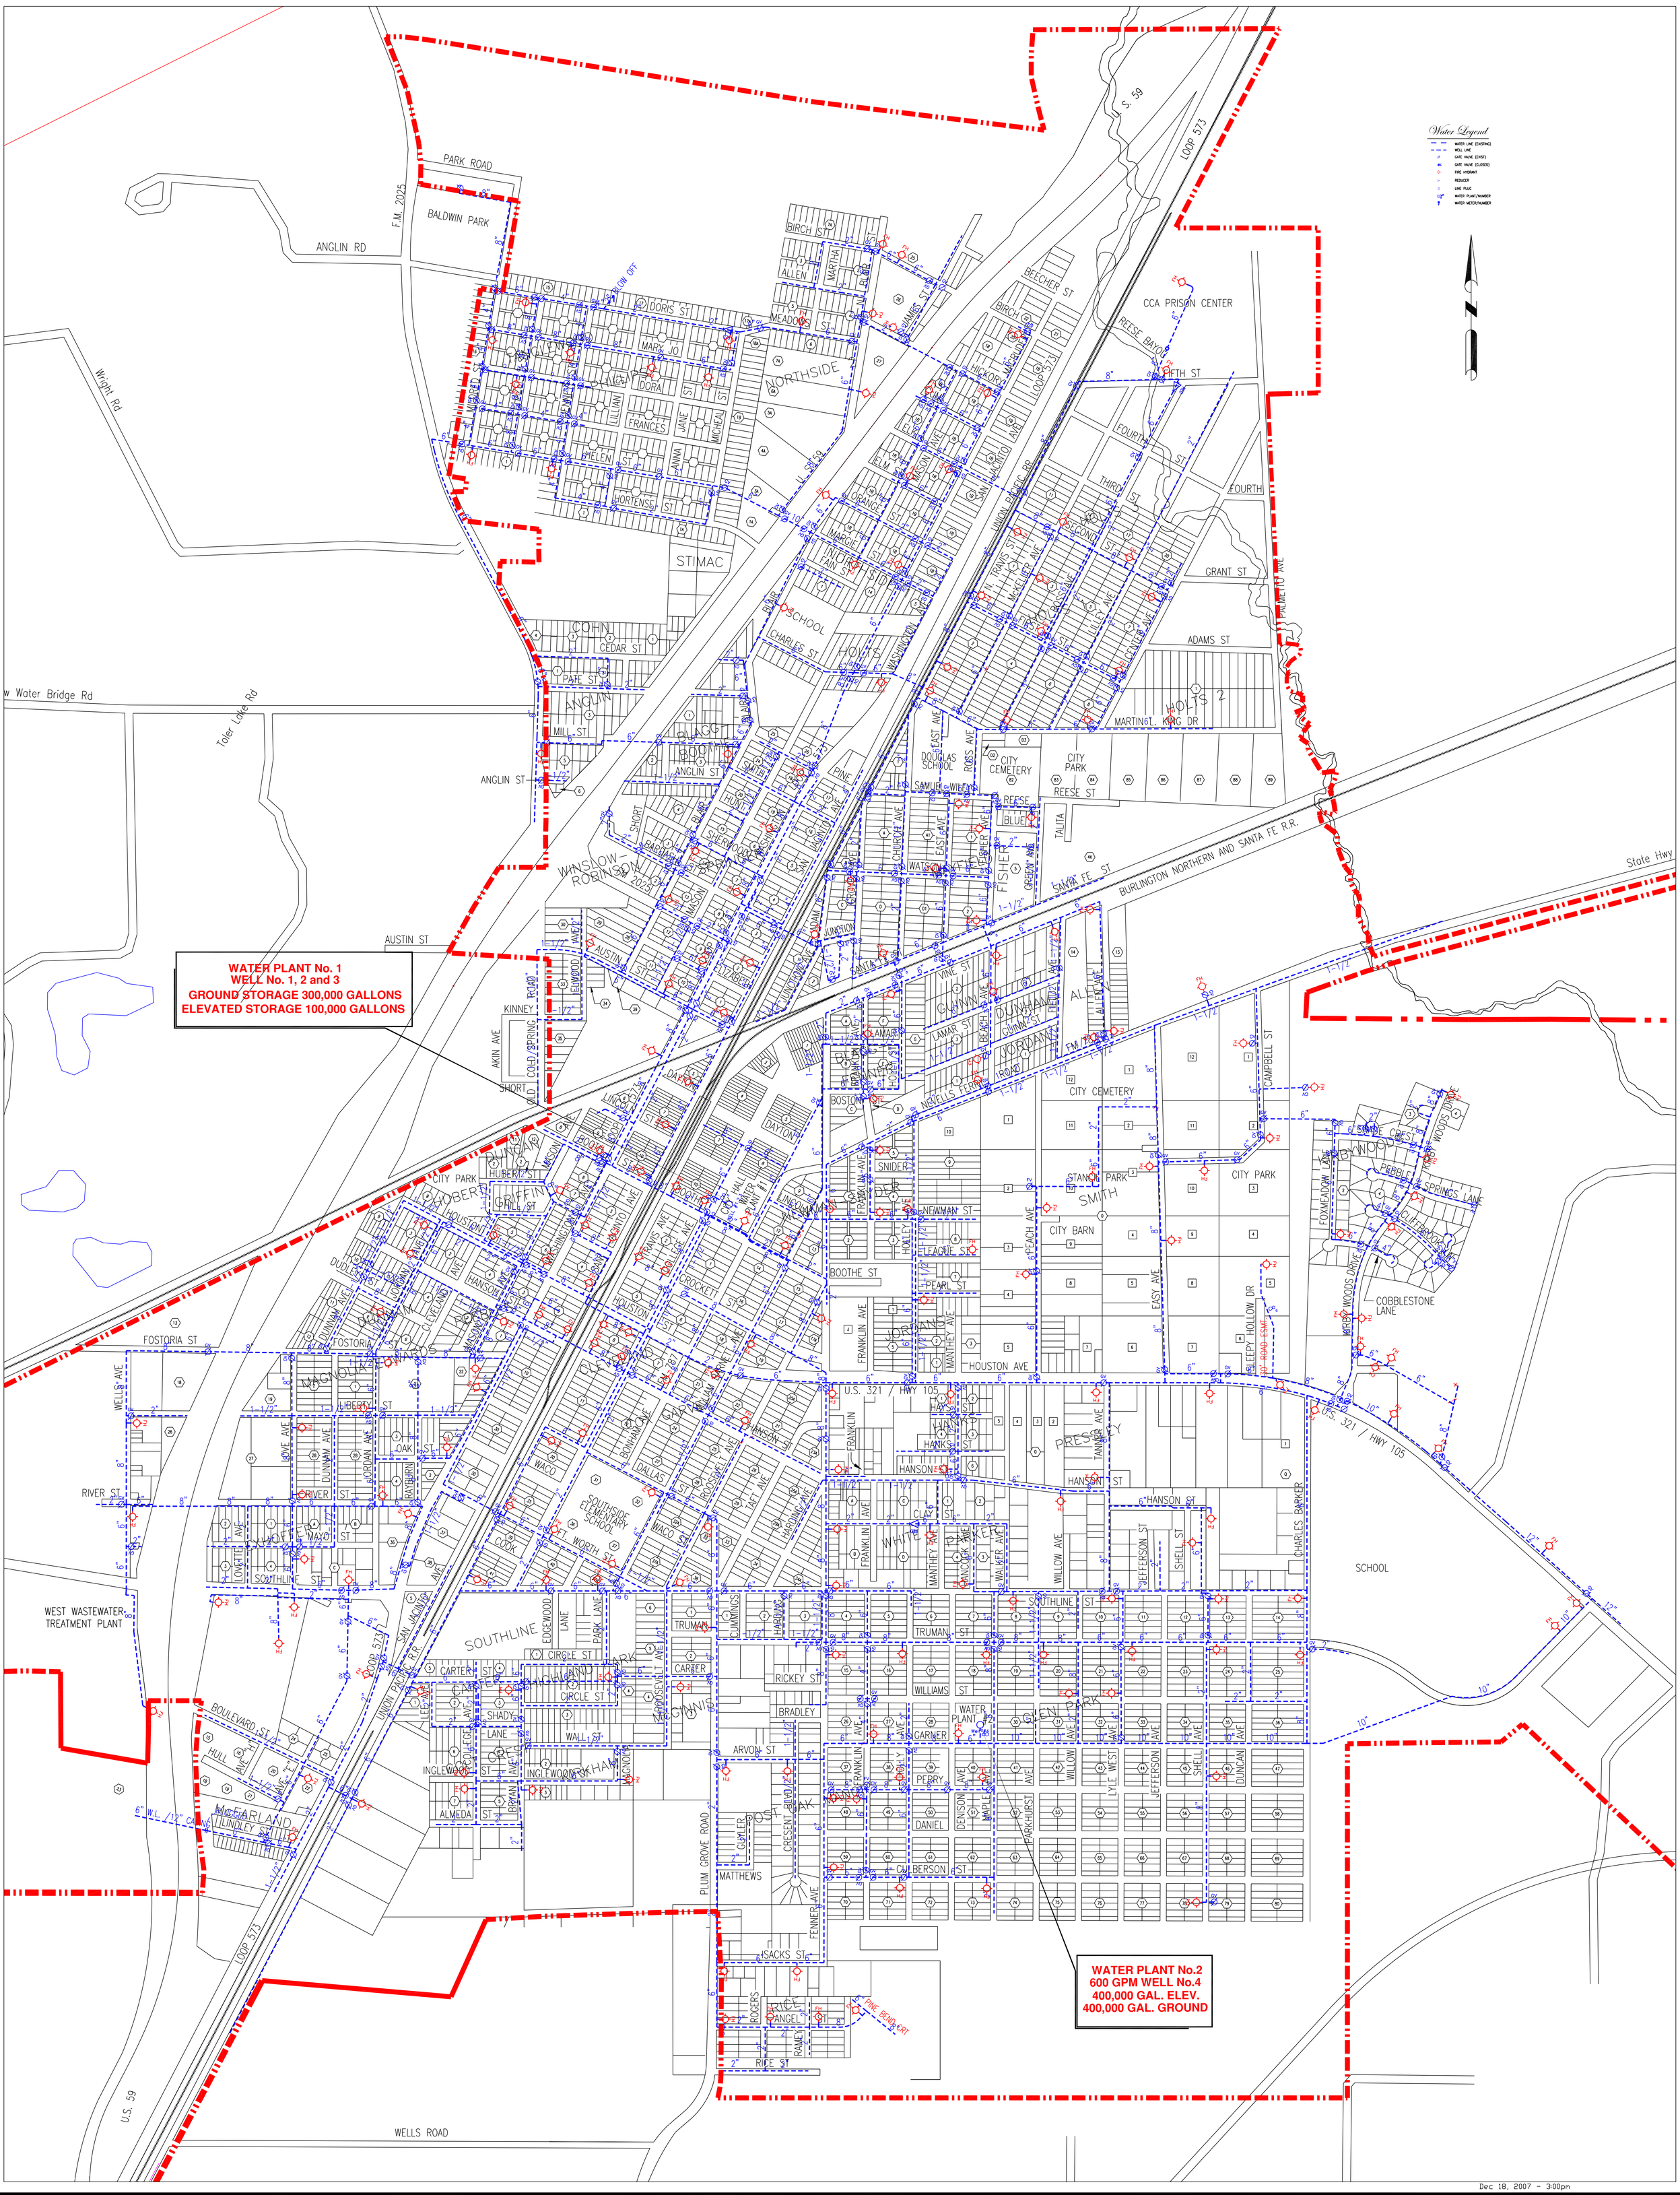

Prepared by
PUBLIC MANAGEMENT, INC.
P.O.Box 1827
Cleveland, Texas 77328-1827
(281) 592-0439

THE PREPARATION OF THIS DOCUMENT WAS FINANCED THROUGH PROVISIONS OF A TEXAS COMMUNITY DEVELOPMENT PROGRAM GRANT FROM THE U. S. DEPARTMENT OF HOUSING AND URBAN DEVELOPMENT.

FINANCED THROUGH THE OFFICE OF RURAL AND COMMUNITY AFFAIRS OF THE STATE OF TEXAS.

A COMPREHENSIVE PLAN SHALL NOT CONSTITUTE ZONING REGULATIONS OR ESTABLISH ZONING DISTRICT BOUNDARIES.

Drawn by	Revision	Date Revised

EXHIBIT
C
36x48

2003
CITY OF CLEVELAND, TEXAS
EXISTING WATER DISTRIBUTION SYSTEM

36 x 48